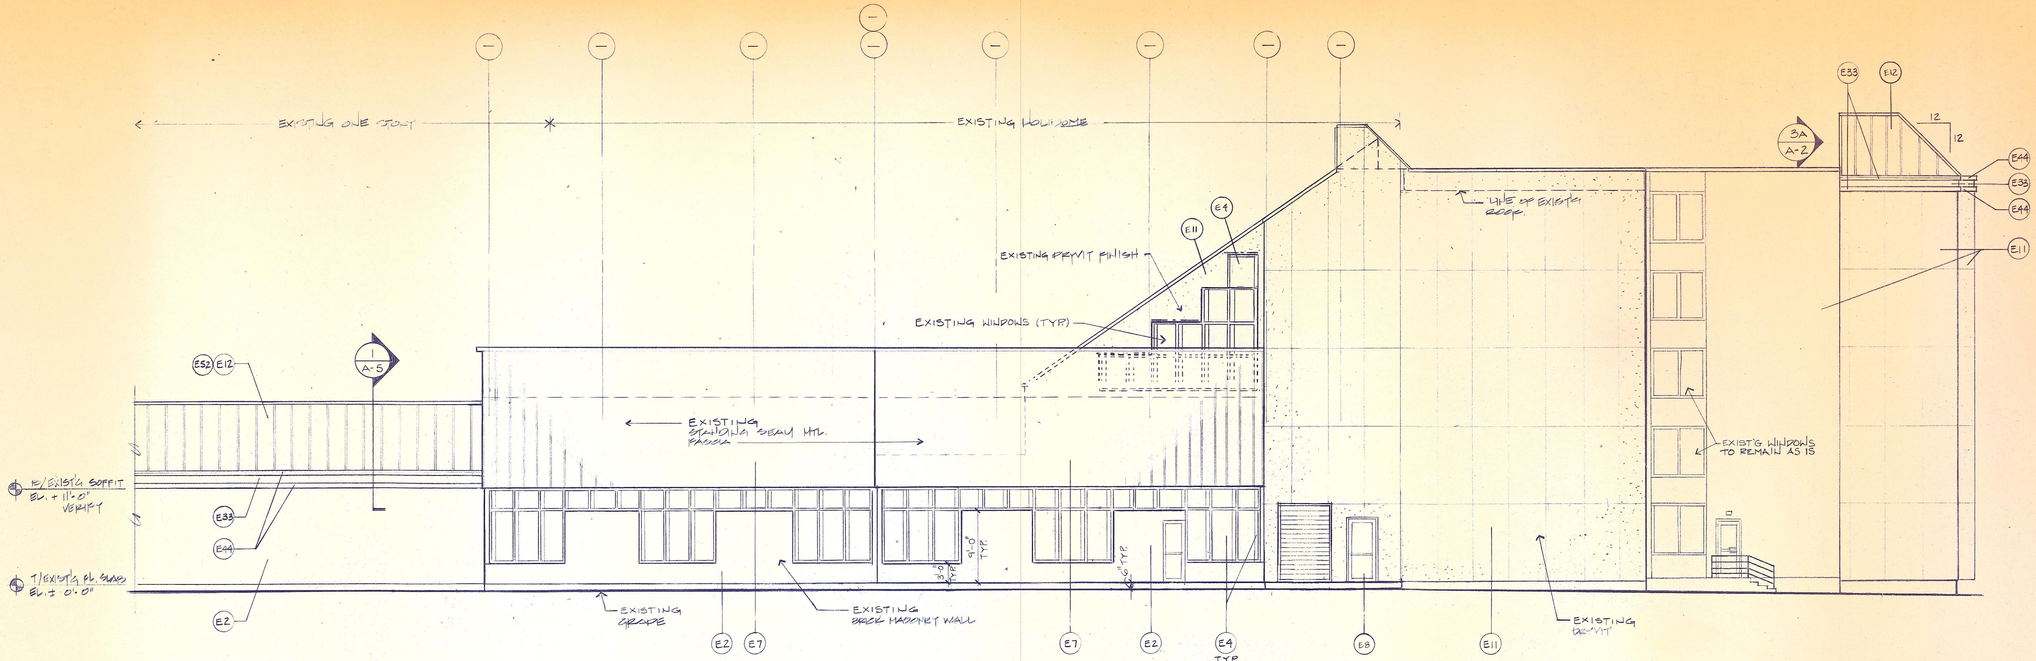

ELEVATION 3

1/8" = 1'-0"

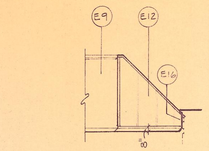

ELEV. 3A

1/8" = 1'-0"

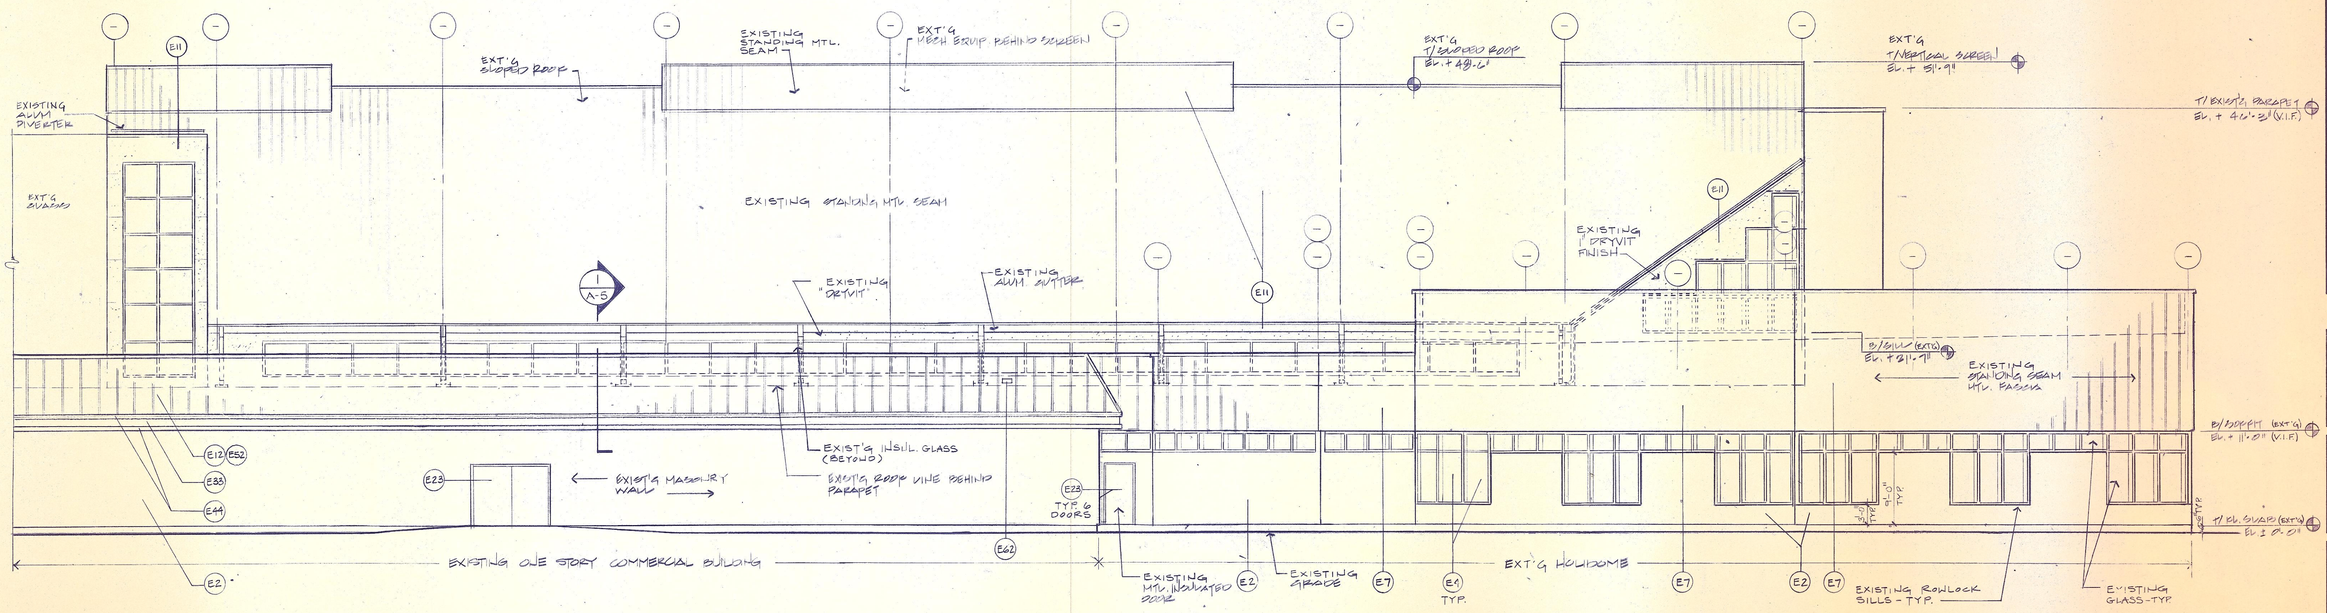

ELEVATION 4 (PARTIAL)

1/8" = 1'-0"

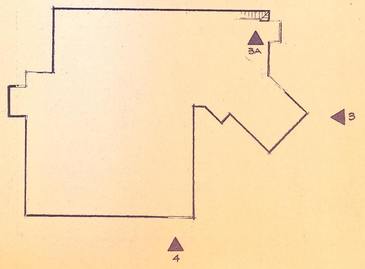

KEY PLAN
N.T.S.

archiplan international, ltd.
ARCHITECTURE · PLANNING · INTERIOR DESIGN
955 north plum grove rd. suite E
schaumburg, illinois 60173-4784
(847) 619-9555 fax (847) 619-1440

STATE OF ILLINOIS BARTON J. BARROW 6415 LICENSED ARCHITECT

HOLIDAY INN

CORE MODERNIZATION
860 IRVING PARK ROAD
ITASCA, IL 60143

drawn by: TK

date: 1/26/96

revisions: 2-22-96

commission number: 84115B

sheet A-2